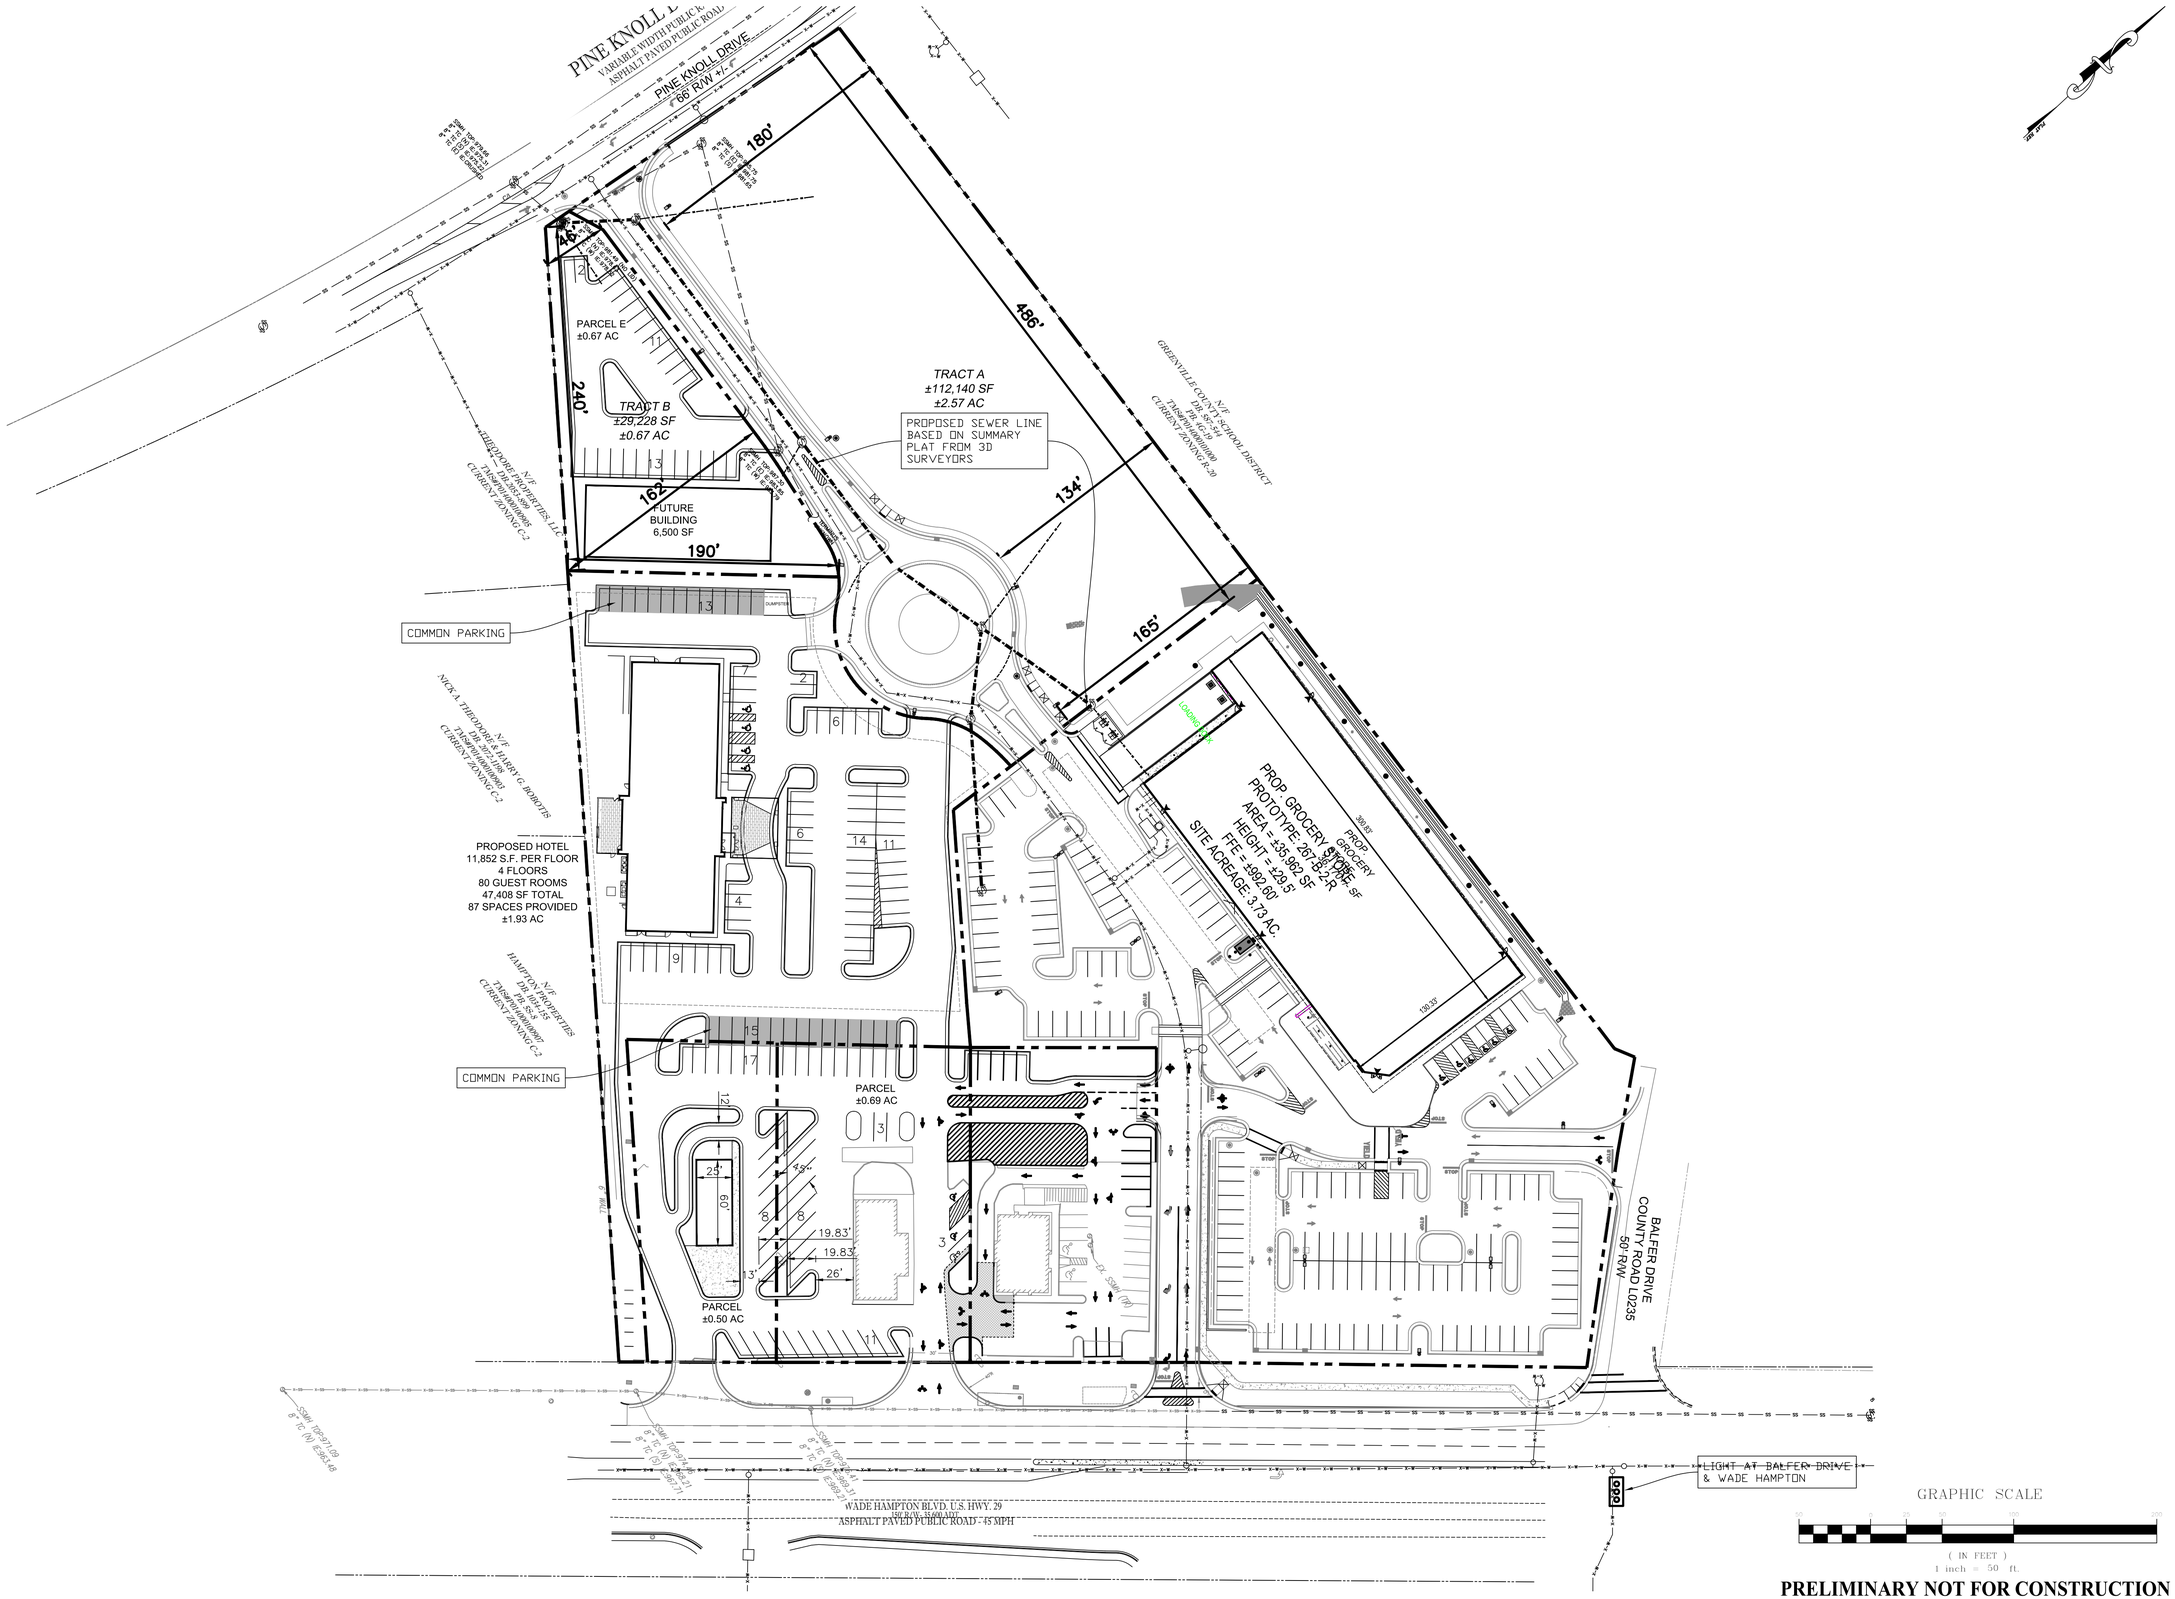

PRELIMINARY NOT FOR CONSTRUCTION

NO.	DATE	REVISION

CORPORATE SEAL

ENGINEER SEAL

CCAD ENGINEERING
803 Roper Creek Drive
Greenville, SC 29615
P: (864) 250-9999 F: (864) 286-3056

PROJECT:

Bijou Cinema Property
Wade Hampton Boulvard
Greevnville County, SC

SHEET TITLE

OVERALL PLAN

DATE	10/22/18
SCALE	1"=50'
DRAWN	JGR
CHECKED	JDM
PROJECT#	03085

THE INFORMATION ON THIS SHEET IS CONFIDENTIAL MATERIAL WHICH IS PROVIDED TO THE INTENDED RECIPIENT. IT SHOULD NOT BE COPIED OR REPRODUCED WITHOUT PERMISSION. IF COPIED OR PROVIDED WITH A CONFIDENTIAL STAMP, IT SHALL NOT BE COPIED OR PROVIDED WITHOUT PERMISSION OF THE OWNER. THE INFORMATION SUPPLIED IS SUBJECT TO CHANGE AT THE DISCRETION OF THE OWNER AND WITHOUT ANY RESPONSIBILITY OR PREJUDICE TO ANY AND ALL PERSONS.

DWG:

SK-1