NOTE: EXCEPT AS SPECIFICALLY STATED OR SHOWN ON THIS PLAT, THIS SURVEY DOES NOT PURPORT TO REFLECT ANY OF THE FOLLOWING WHICH MAY BE APPLICABLE TO THE SUBJECT REAL ESTATE: RIGHTS-OF-WAY, EASEMENTS, OTHER THAN POSSIBLE EASEMENTS THAT WERE VISIBLE AT THE TIME OF MAKING THIS SURVEY; BUILDING SETBACK LINES; RESTRICTIVE COVENANTS; SUBDIVISION RESTRICTIONS; ZONING OR OTHER LAND USE REGULATIONS AND ANY OTHER FACTS THAT AN ACCURATE AND CURRENT TITLE SEARCH MAY DISCLOSE. THIS SURVEY DOES NOT CONSTITUTE A TITLE RESEARCH, FLOOD STUDY, WETLAND DELINEATION OR ENVIRONMENTAL INSPECTION BY SURVEYOR. SUBSURFACE AND ENVIRONMENTAL CONDITIONS WERE NOT SURVEYED OR EXAMINED OR CONSIDERED AS PART OF THIS SURVEY. NO EVIDENCE OR STATEMENT IS MADE CONCERNING THE EXISTENCE OF UNDERGROUND OR OVERHEAD CONDITIONS, CONTAINERS OR FACILITIES THAT MAY AFFECT THE USE OR DEVELOPMENT OF THIS PROPERTY.

THIS SURVEY IS OF AN EXISTING PARCEL(S) OF LAND AND DOES NOT CREATE A NEW ROAD, CHANGE AN EXISTING ROAD OR ALTER ANY PROPERTY LINES.

THIS PLAT IS NOT A SUBDIVISION AS DEFINED IN THE GREENVILLE COUNTY LAND DEVELOPMENT REGULATIONS, ARTICLE 2, DEFINITIONS.

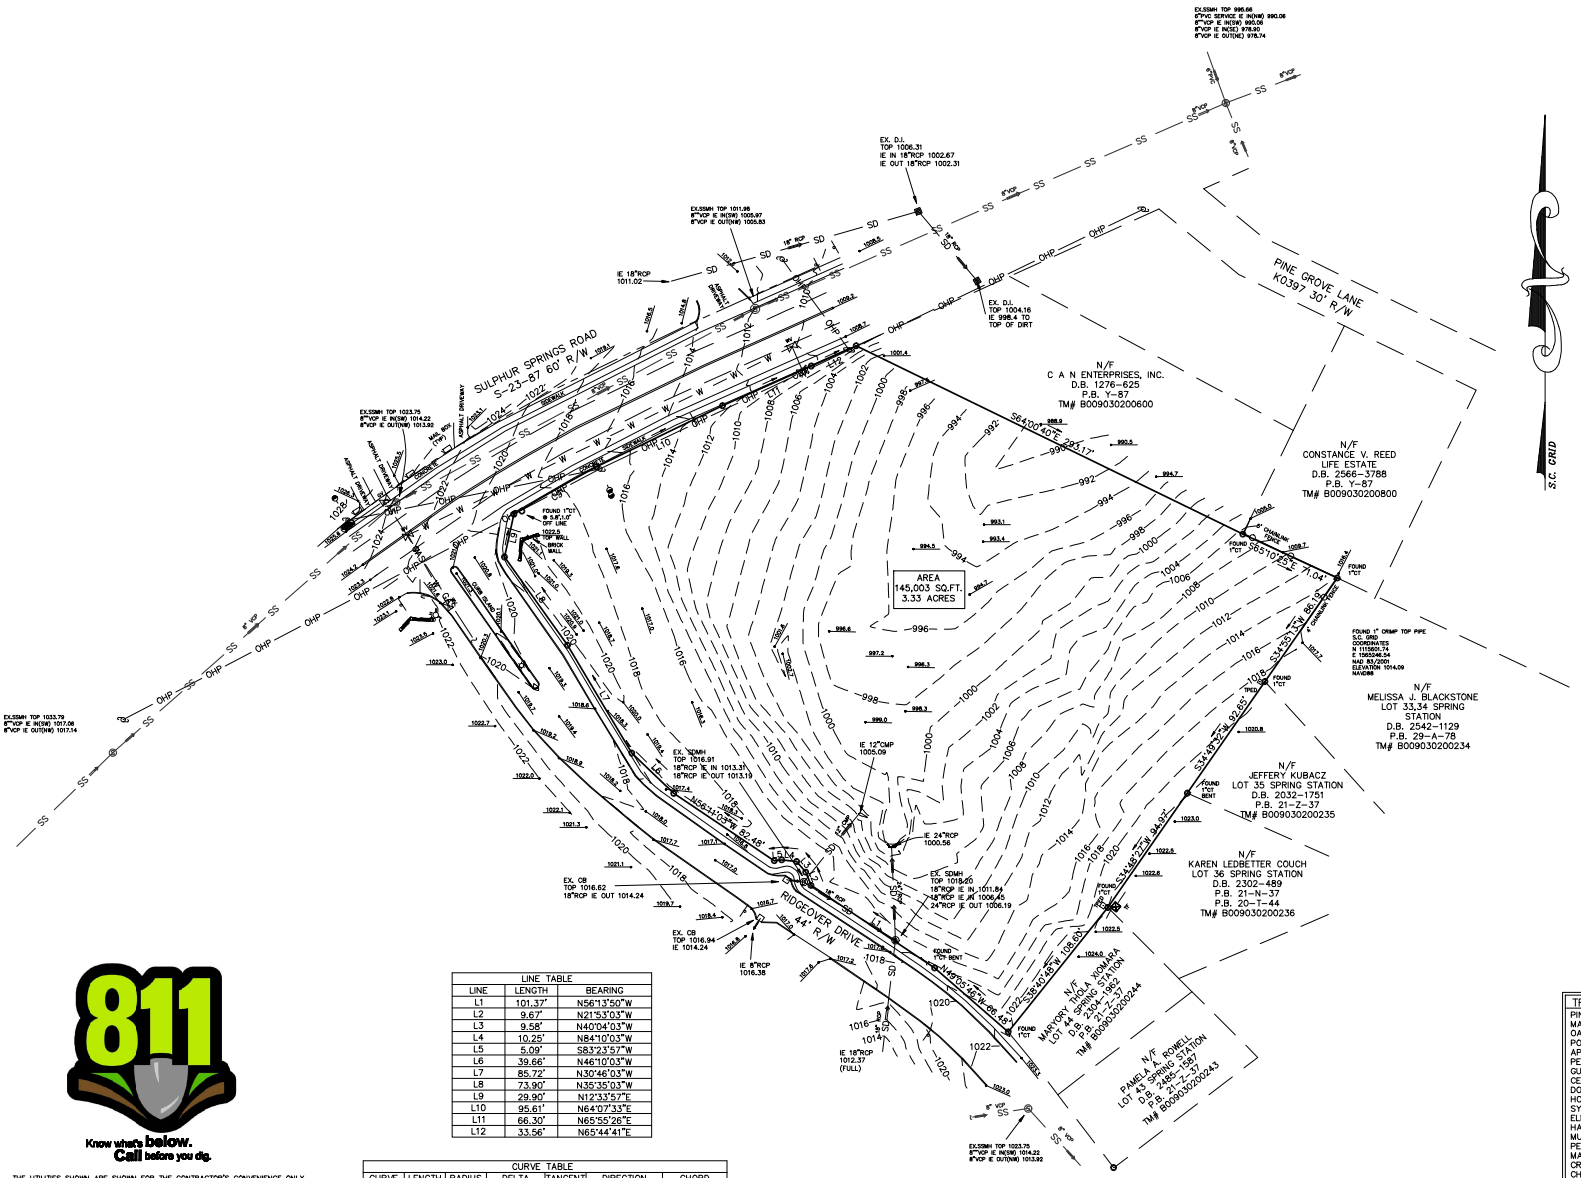
SULPHUR SPRINGS ROAD
S-23-87 60' R/W
FINE GROVE LANE
K0397 30' R/W
RIDGEOVER DRIVE
44' R/W
N/F
C A N ENTERPRISES, INC.
D.B. 1276-625
P.B. Y-87
TM# B009030200600
N/F
CONSTANCE V. REED
LIFE ESTATE
D.B. 2566-3788
P.B. Y-87
TM# B009030200800
N/F
MELISSA J. BLACKSTONE
LOT 33,34 SPRING STATION
D.B. 2542-1129
P.B. 29-A-78
TM# B009030200234
N/F
JEFFERY KUBACZ
LOT 35 SPRING STATION
D.B. 2032-1751
P.B. 21-Z-37
TM# B009030200235
N/F
KAREN LEDBETTER COUCH
LOT 36 SPRING STATION
D.B. 2302-489
P.B. 21-N-37
P.B. 20-T-44
TM# B009030200236
N/F
MARYORY TIMMONS YOMANS
LOT 44 SPRING STATION
D.B. 2304-362
P.B. 21-Z-37
TM# B009030200244
N/F
PAMELA A. POWELL
LOT 43 SPRING STATION
D.B. 2485-1587
P.B. 21-Z-37
TM# B009030200243
AREA
145,003 SQ.FT.
3.33 ACRES
S.C. GRID
EX. D.I.
TOP 1006.31
IE IN 18"RCP 1002.67
IE OUT 18"RCP 1002.31
EX. D.I.
TOP 1004.16
IE 998.4 TO
TOP OF DIRT
EX. SDMH
TOP 1016.91
18"RCP IE IN 1013.31
18"RCP IE OUT 1013.19
EX. SDMH
TOP 1016.66
18"RCP IE IN 1011.64
18"RCP IE OUT 1006.45
24"RCP IE OUT 1006.19
EX. CB
TOP 1016.62
18"RCP IE OUT 1014.24
EX. CB
TOP 1016.94
IE 1014.24
IE 12"CMP
1005.09
IE 24"RCP
1000.56
IE 6"RCP
1016.38
IE 18"RCP
1012.37
(FULL)
IE 18"RCP
1011.02
EX.SDMH TOP 995.66
8"PVC SERVICE IE IN(NW) 990.06
8"PVC IE IN(SW) 990.06
8"PVC IE IN(SE) 978.90
8"PVC IE OUT(NE) 978.74
EX.SDMH TOP 1011.96
8"PVC IE IN(NW) 1005.97
8"PVC IE OUT(NW) 1005.83
EX.SDMH TOP 1033.79
8"PVC IE IN(SW) 1017.06
8"PVC IE OUT(NW) 1017.74
EX.SDMH TOP 1033.79
8"PVC IE IN(SW) 1014.22
8"PVC IE OUT(NW) 1013.92
EX.SDMH TOP 1033.75
8"PVC IE IN(SW) 1014.22
8"PVC IE OUT(NW) 1013.92
FOUND 1"CT
0.5 FT LO"
OFF LINE
FOUND 1" CRIMP TOP PIPE
S.C. GRID
COORDINATES
N 1115504.74
E 2115880.24
NAD 83/2011
ELEVATION 1014.09
NAVD88
FOUND
1"CT
FOUND
1/2" REBAR
FOUND
1/2" REBAR
FOUND
1/2" REBAR